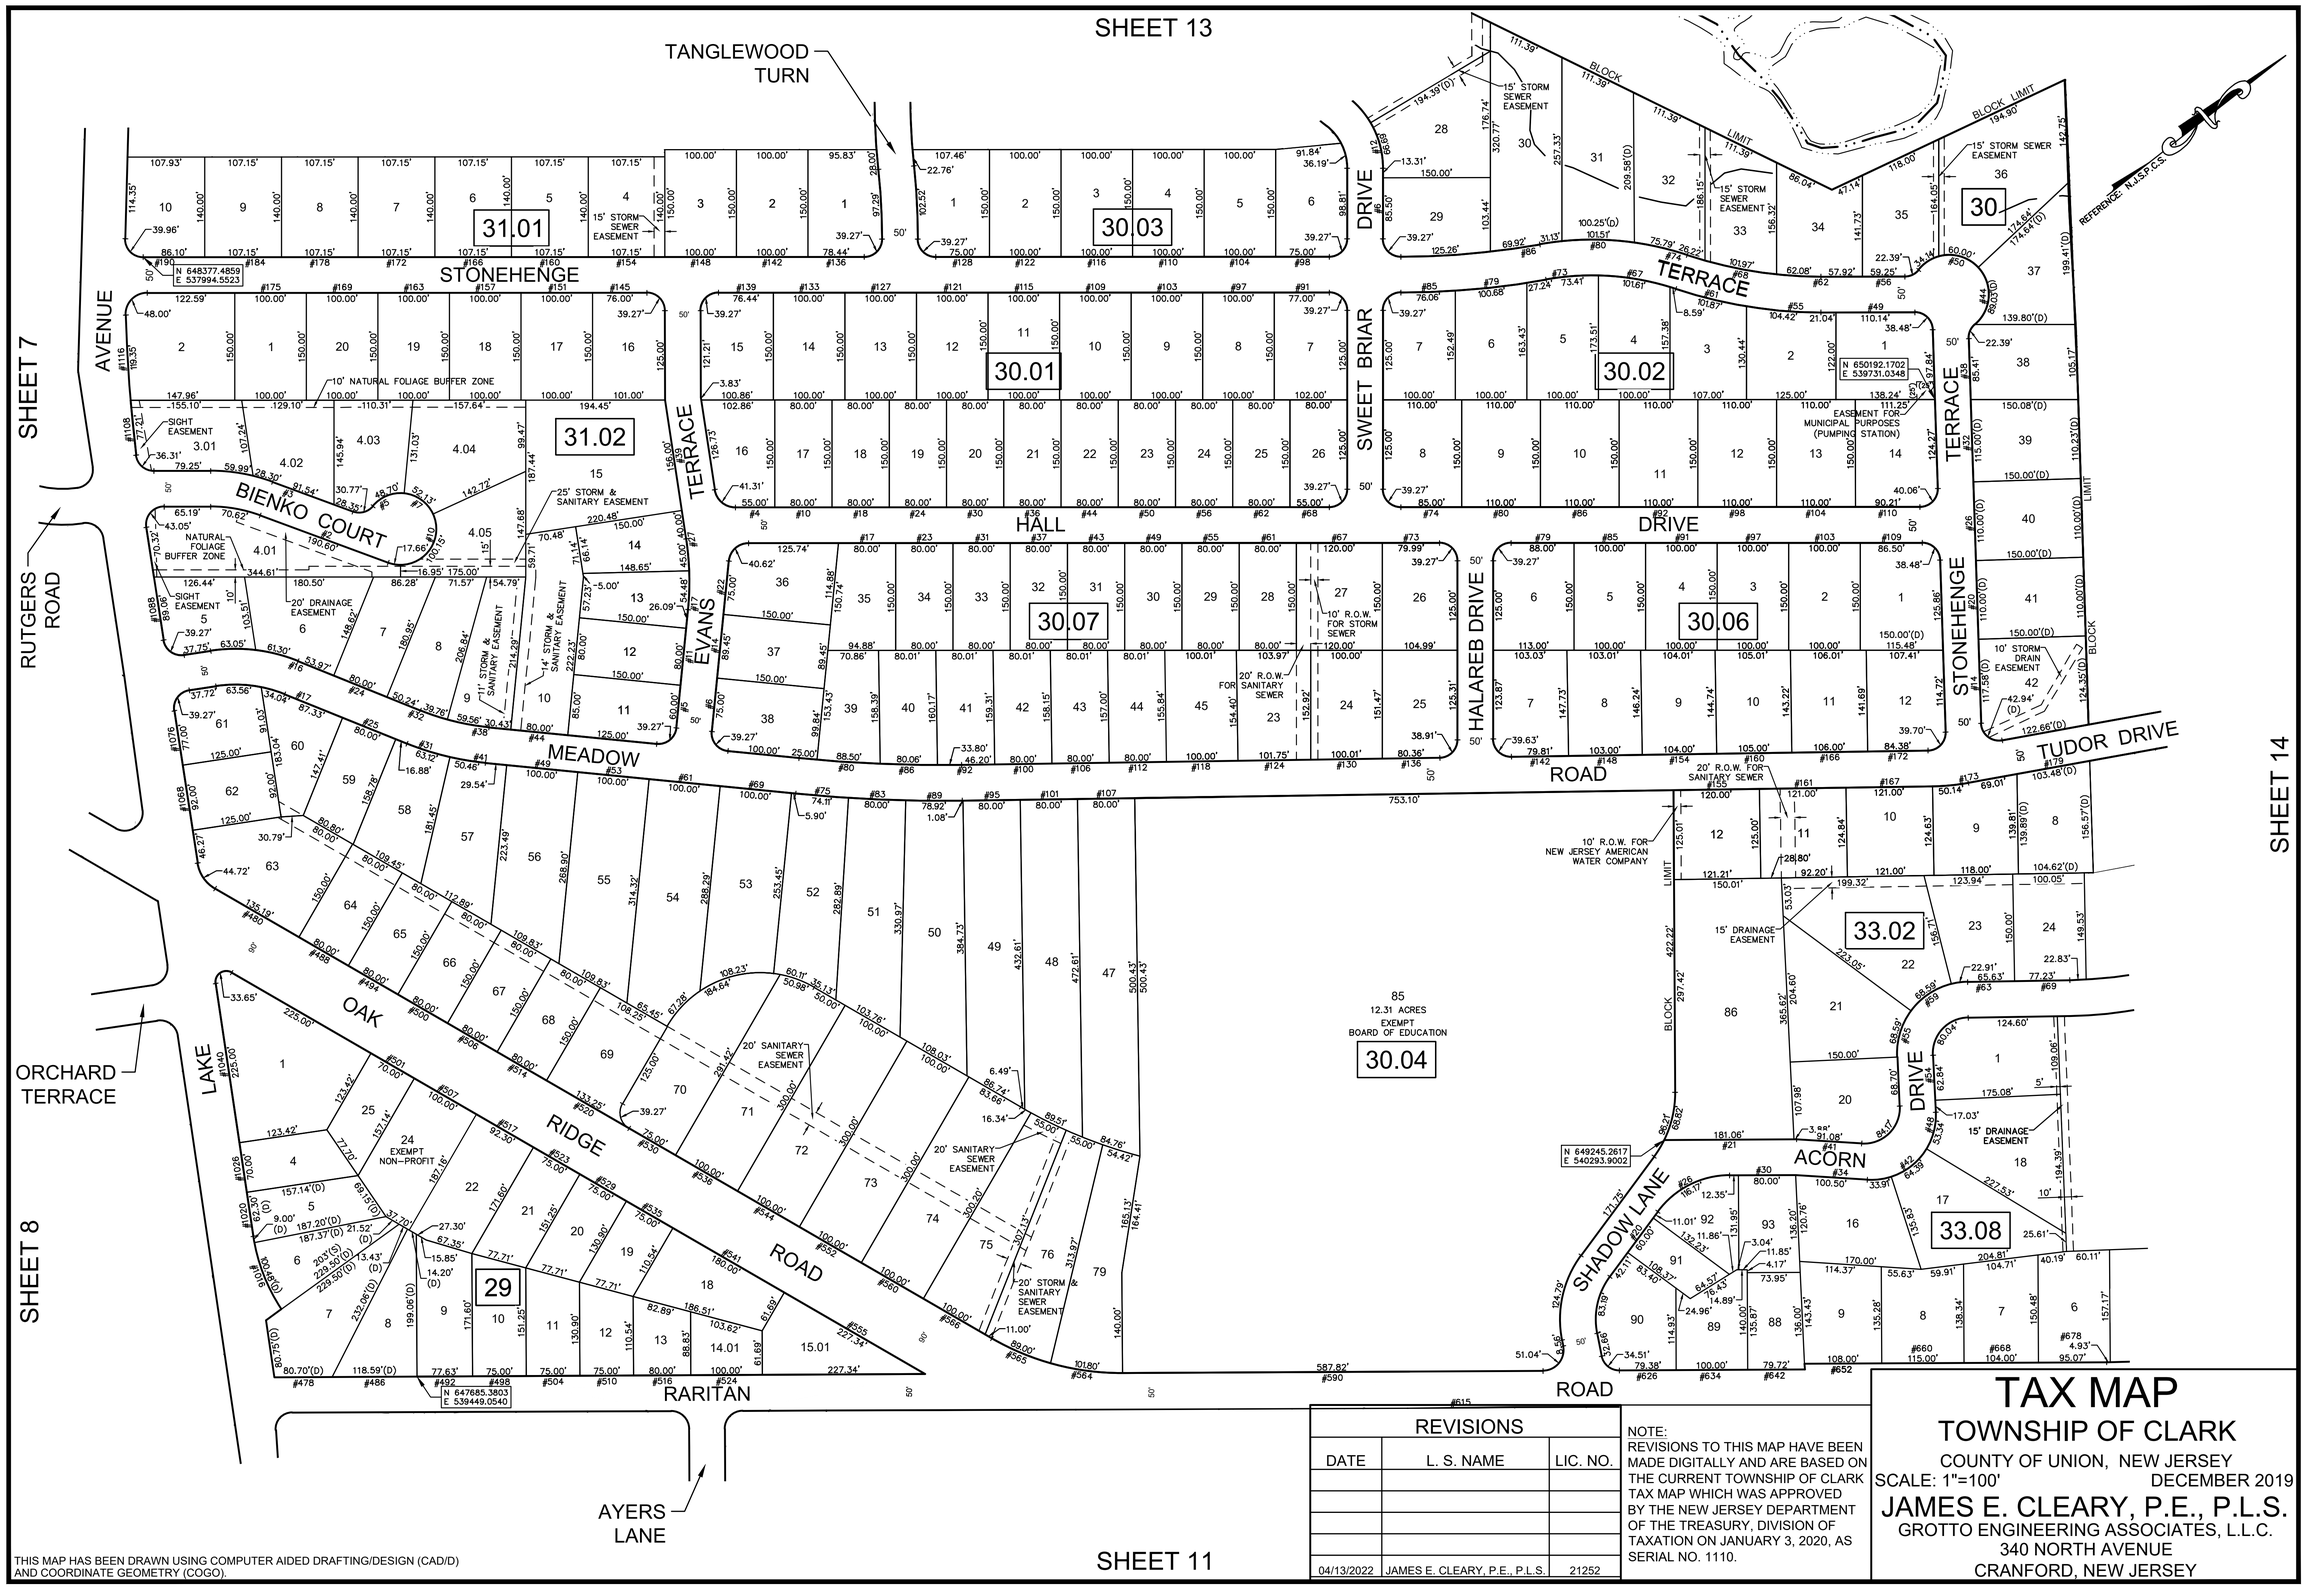

THIS MAP HAS BEEN DRAWN USING COMPUTER AIDED DRAFTING/DESIGN (CAD/D) AND COORDINATE GEOMETRY (COGO).

REVISIONS		
DATE	L. S. NAME	LIC. NO.
04/13/2022	JAMES E. CLEARY, P.E., P.L.S.	21252

NOTE:
REVISIONS TO THIS MAP HAVE BEEN MADE DIGITALLY AND ARE BASED ON THE CURRENT TOWNSHIP OF CLARK TAX MAP WHICH WAS APPROVED BY THE NEW JERSEY DEPARTMENT OF THE TREASURY, DIVISION OF TAXATION ON JANUARY 3, 2020, AS SERIAL NO. 1110.

TAX MAP
TOWNSHIP OF CLARK

COUNTY OF UNION, NEW JERSEY

SCALE: 1"=100' DECEMBER 2019

JAMES E. CLEARY, P.E., P.L.S.
GROTTO ENGINEERING ASSOCIATES, L.L.C.
340 NORTH AVENUE
CRANFORD, NEW JERSEY