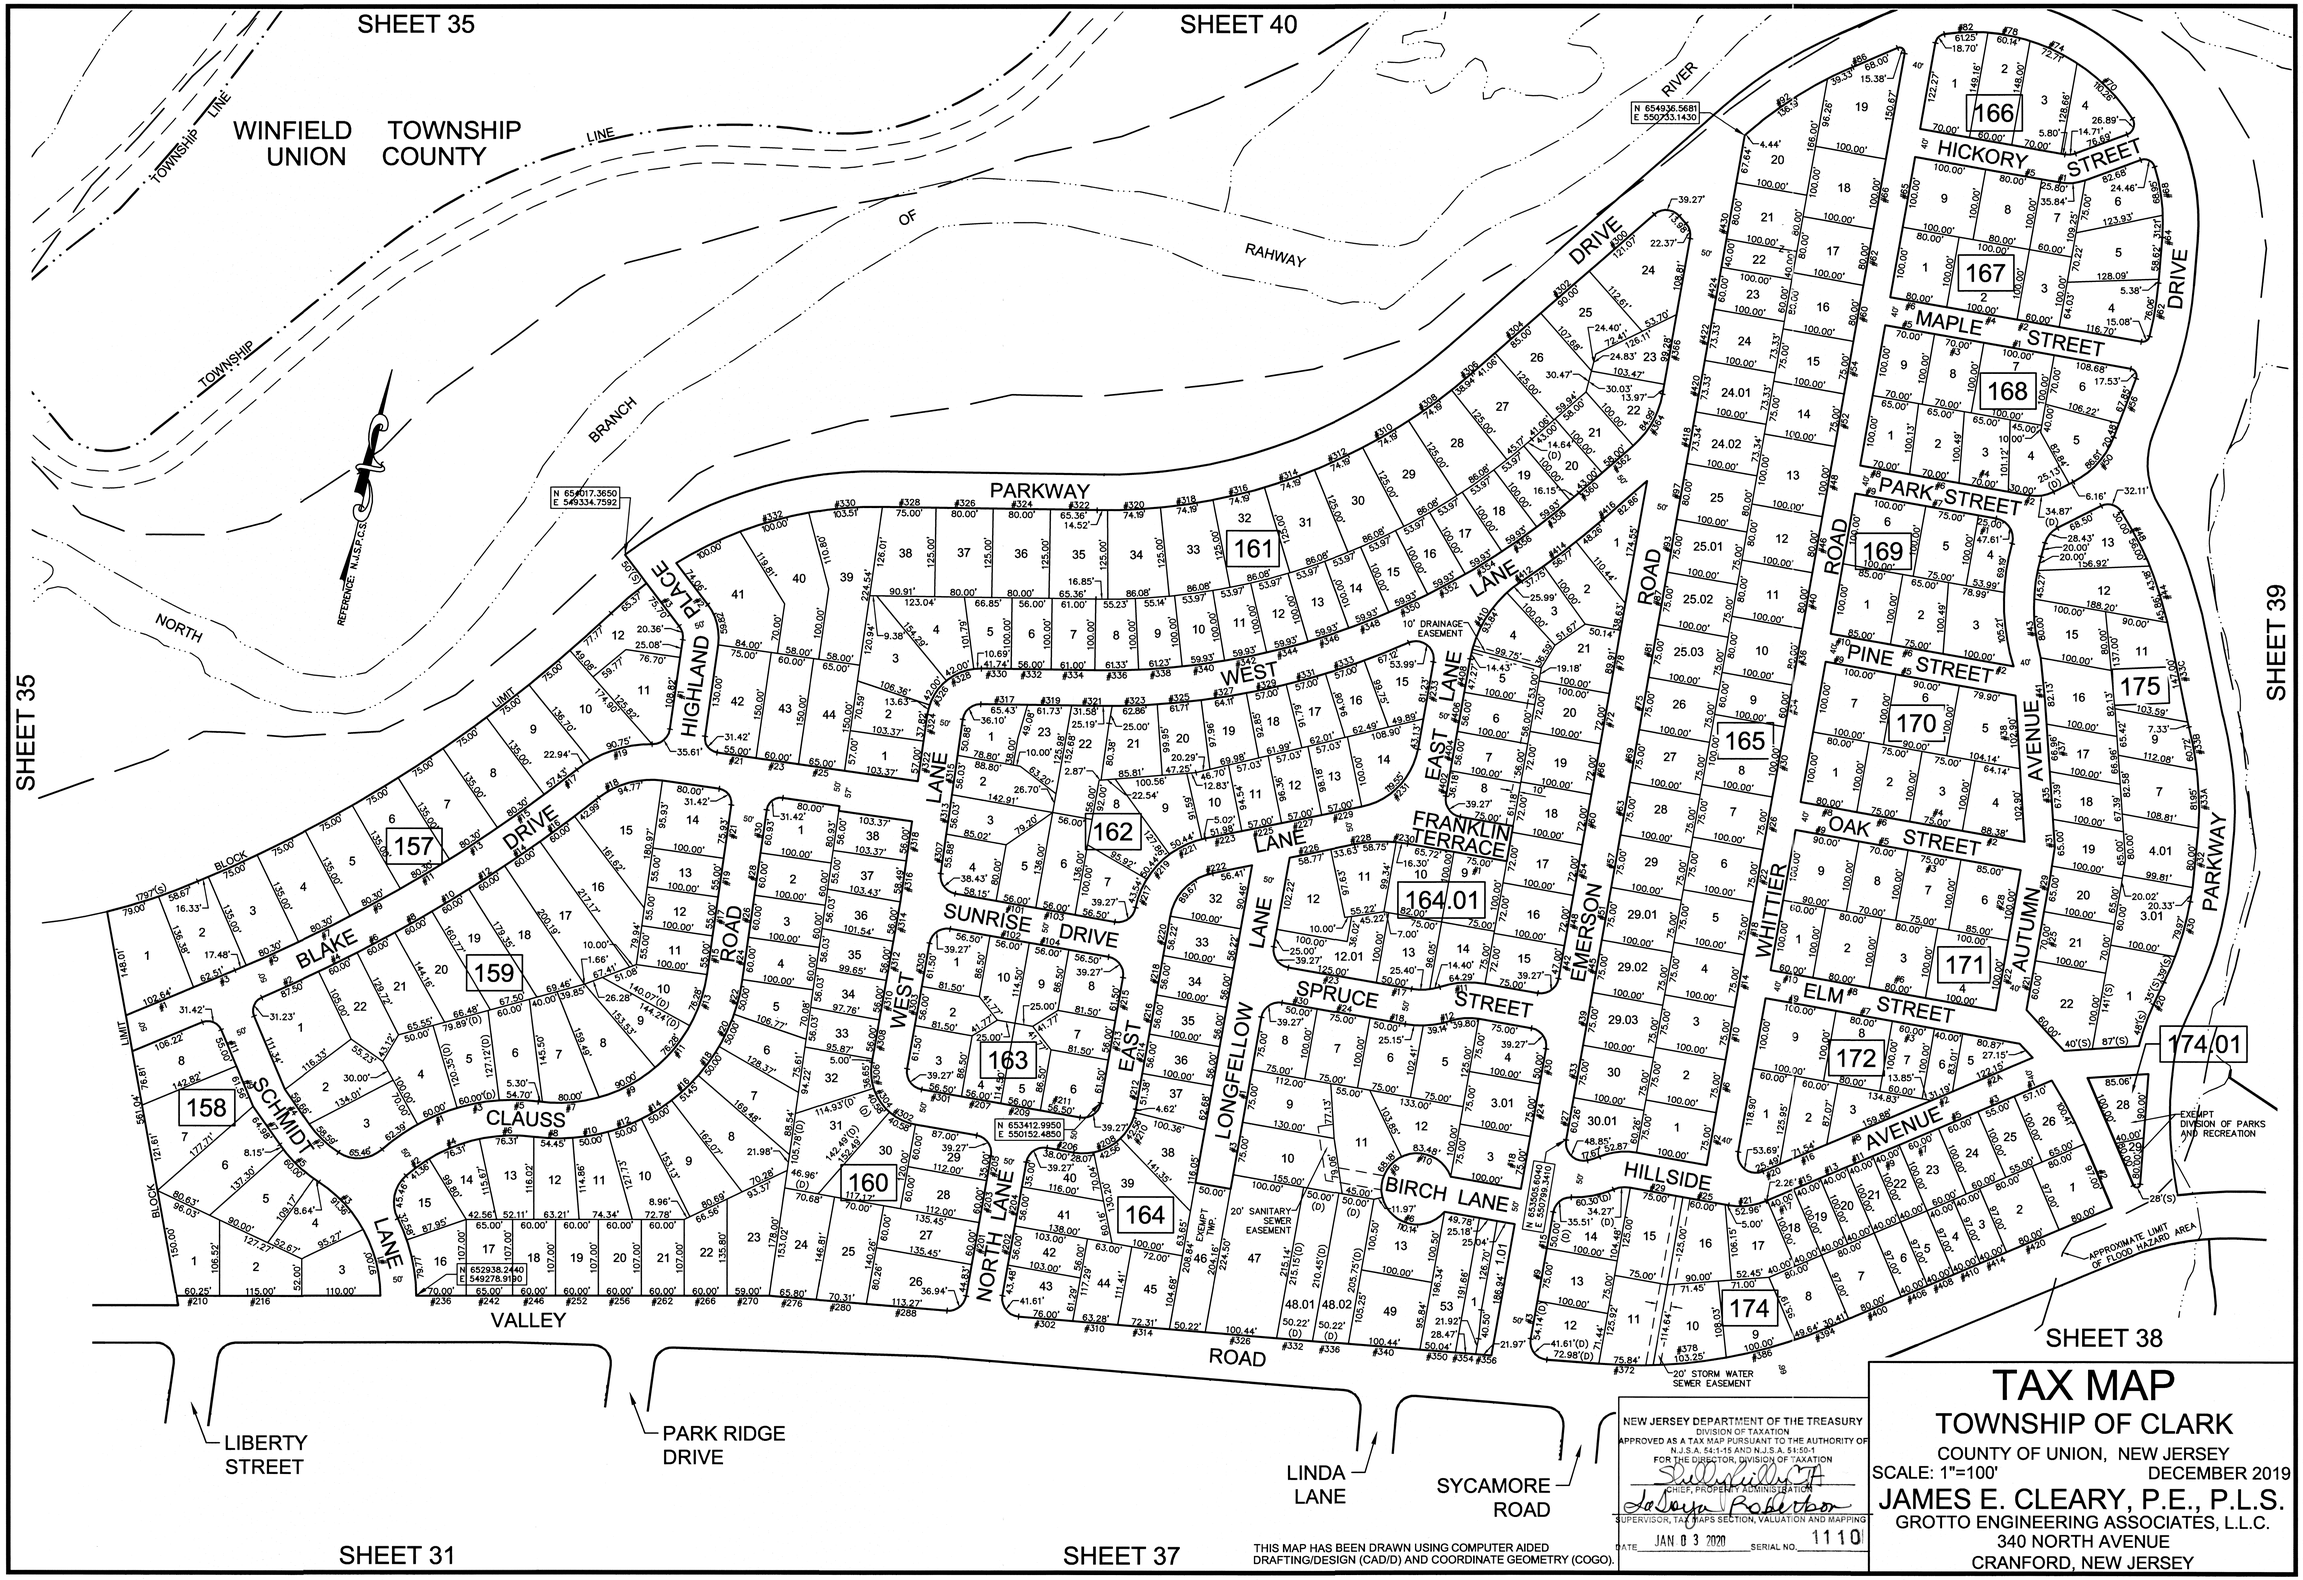

NEW JERSEY DEPARTMENT OF THE TREASURY
DIVISION OF TAXATION
APPROVED AS A TAX MAP PURSUANT TO THE AUTHORITY OF N.J.S.A. 54:1-15 AND N.J.S.A. 51:50-1
FOR THE DIRECTOR, DIVISION OF TAXATION

CHIEF, PROPERTY ADMINISTRATION

SUPERVISOR, TAX MAPS SECTION, VALUATION AND MAPPING

DATE JAN 03 2020 SERIAL NO. 1110

THIS MAP HAS BEEN DRAWN USING COMPUTER AIDED DRAFTING/DESIGN (CAD/D) AND COORDINATE GEOMETRY (COGO).

TAX MAP
TOWNSHIP OF CLARK

COUNTY OF UNION, NEW JERSEY

SCALE: 1"=100' DECEMBER 2019

JAMES E. CLEARY, P.E., P.L.S.

GROTTO ENGINEERING ASSOCIATES, L.L.C.
340 NORTH AVENUE
CRANFORD, NEW JERSEY